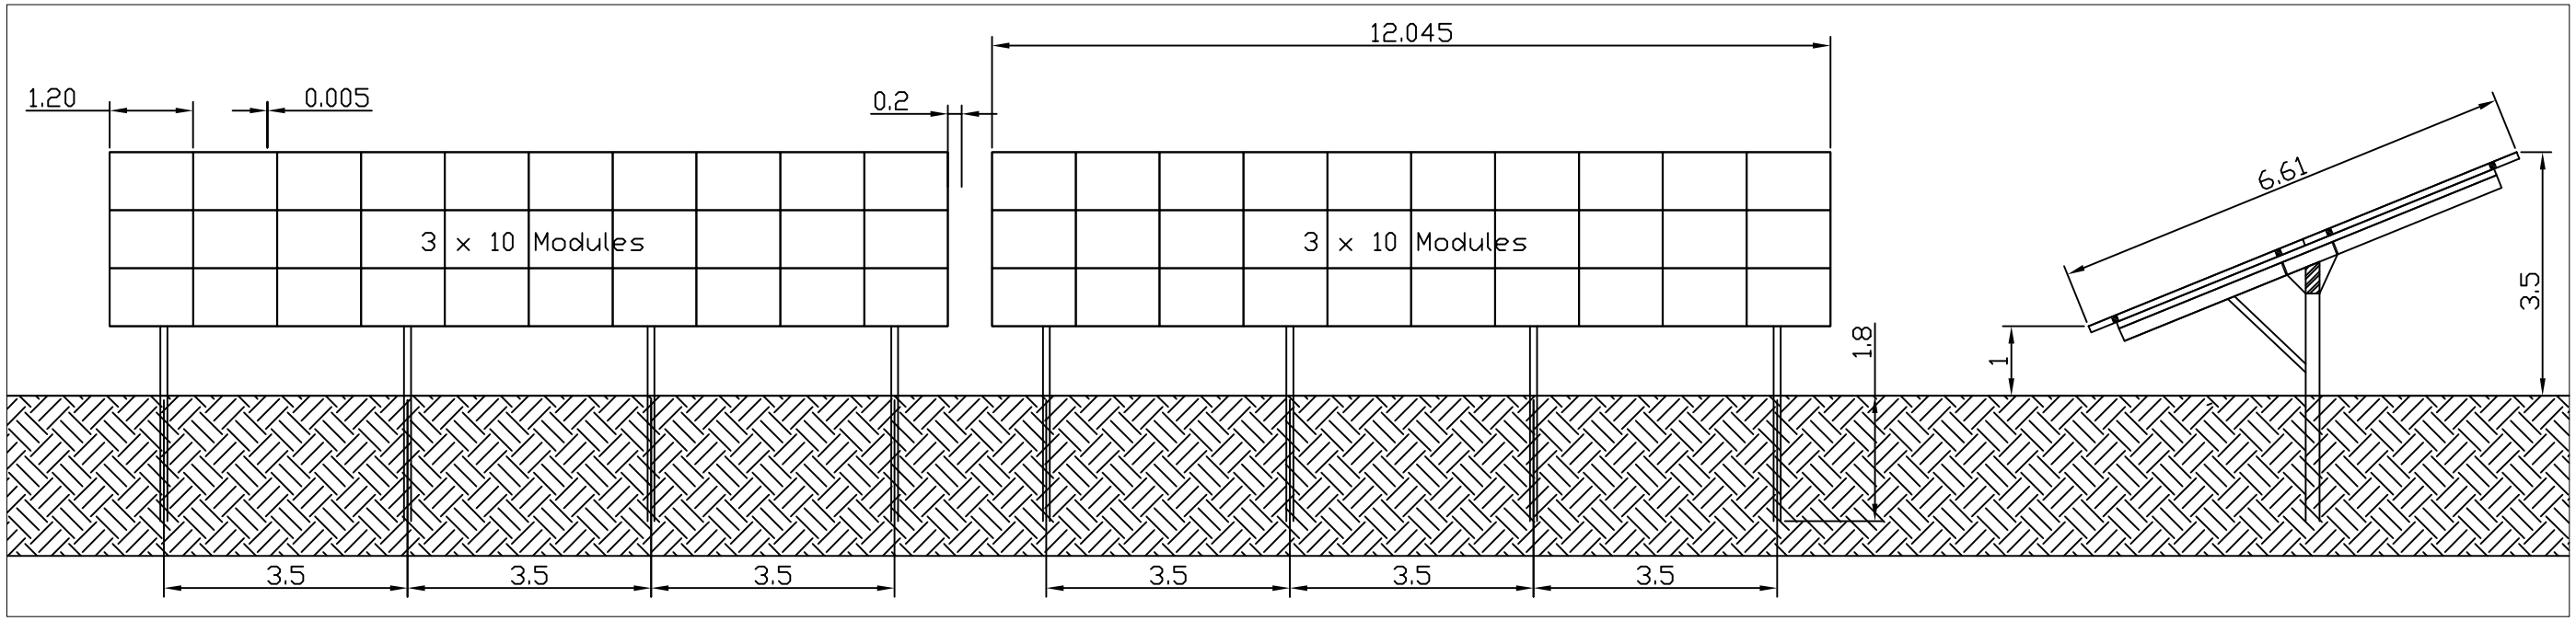

South Elevation

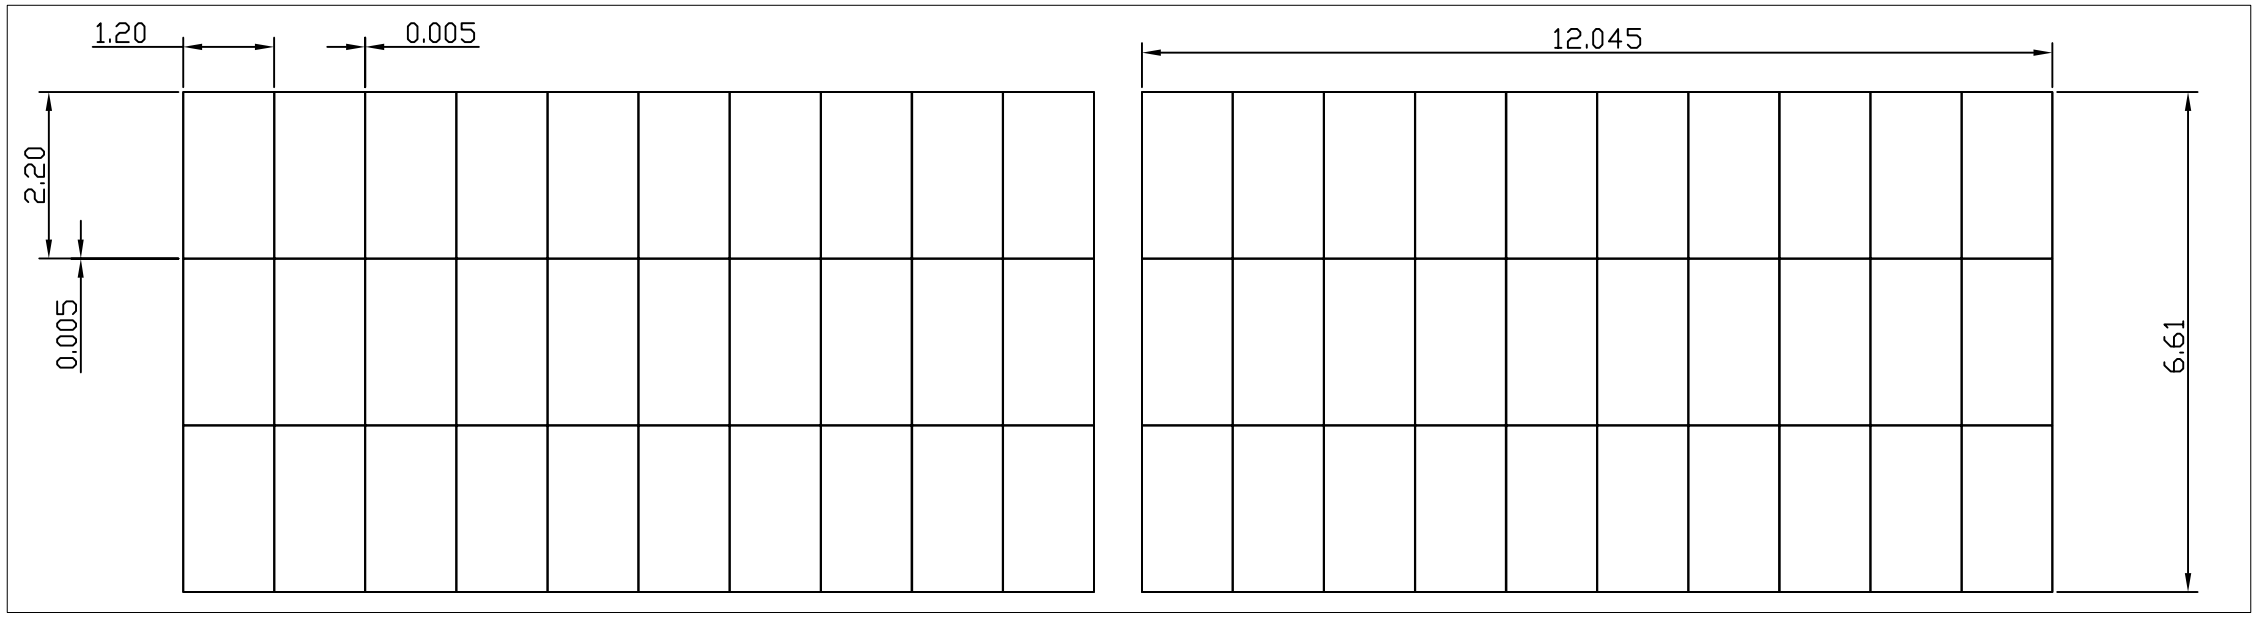

Top Elevation

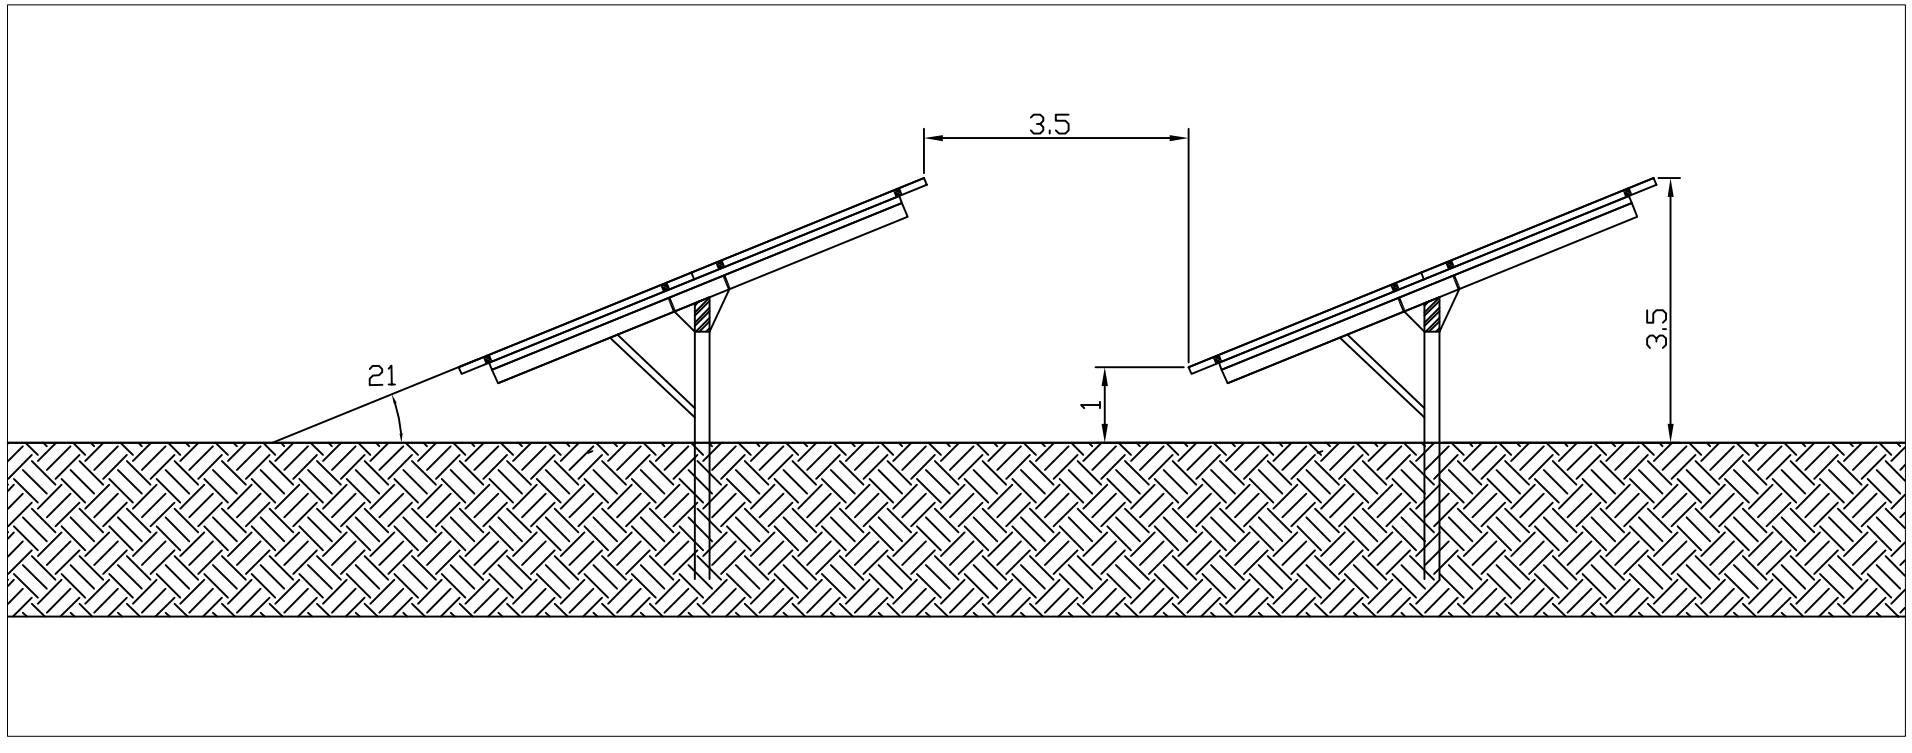

East Elevation

Notes

1. The number and spacing depths of mounting columns are given for information only. These details may change depending on the particular soil conditions and wind and snow loadings on individual sites.

2. Dimensions are indicative and may vary.

3. All sizes are in metres unless otherwise stated.

5m

PHOENIX SOLAR PARK

FIGURE 6.1

MOUNTED PANEL DIMENSIONS

SCALE – 1:100

PLOT SCALE A3

Drawn: CPA
Checked: WE
Approved: APPROVED
Date: 20/12/23

WESSEX SOLAR ENERGY