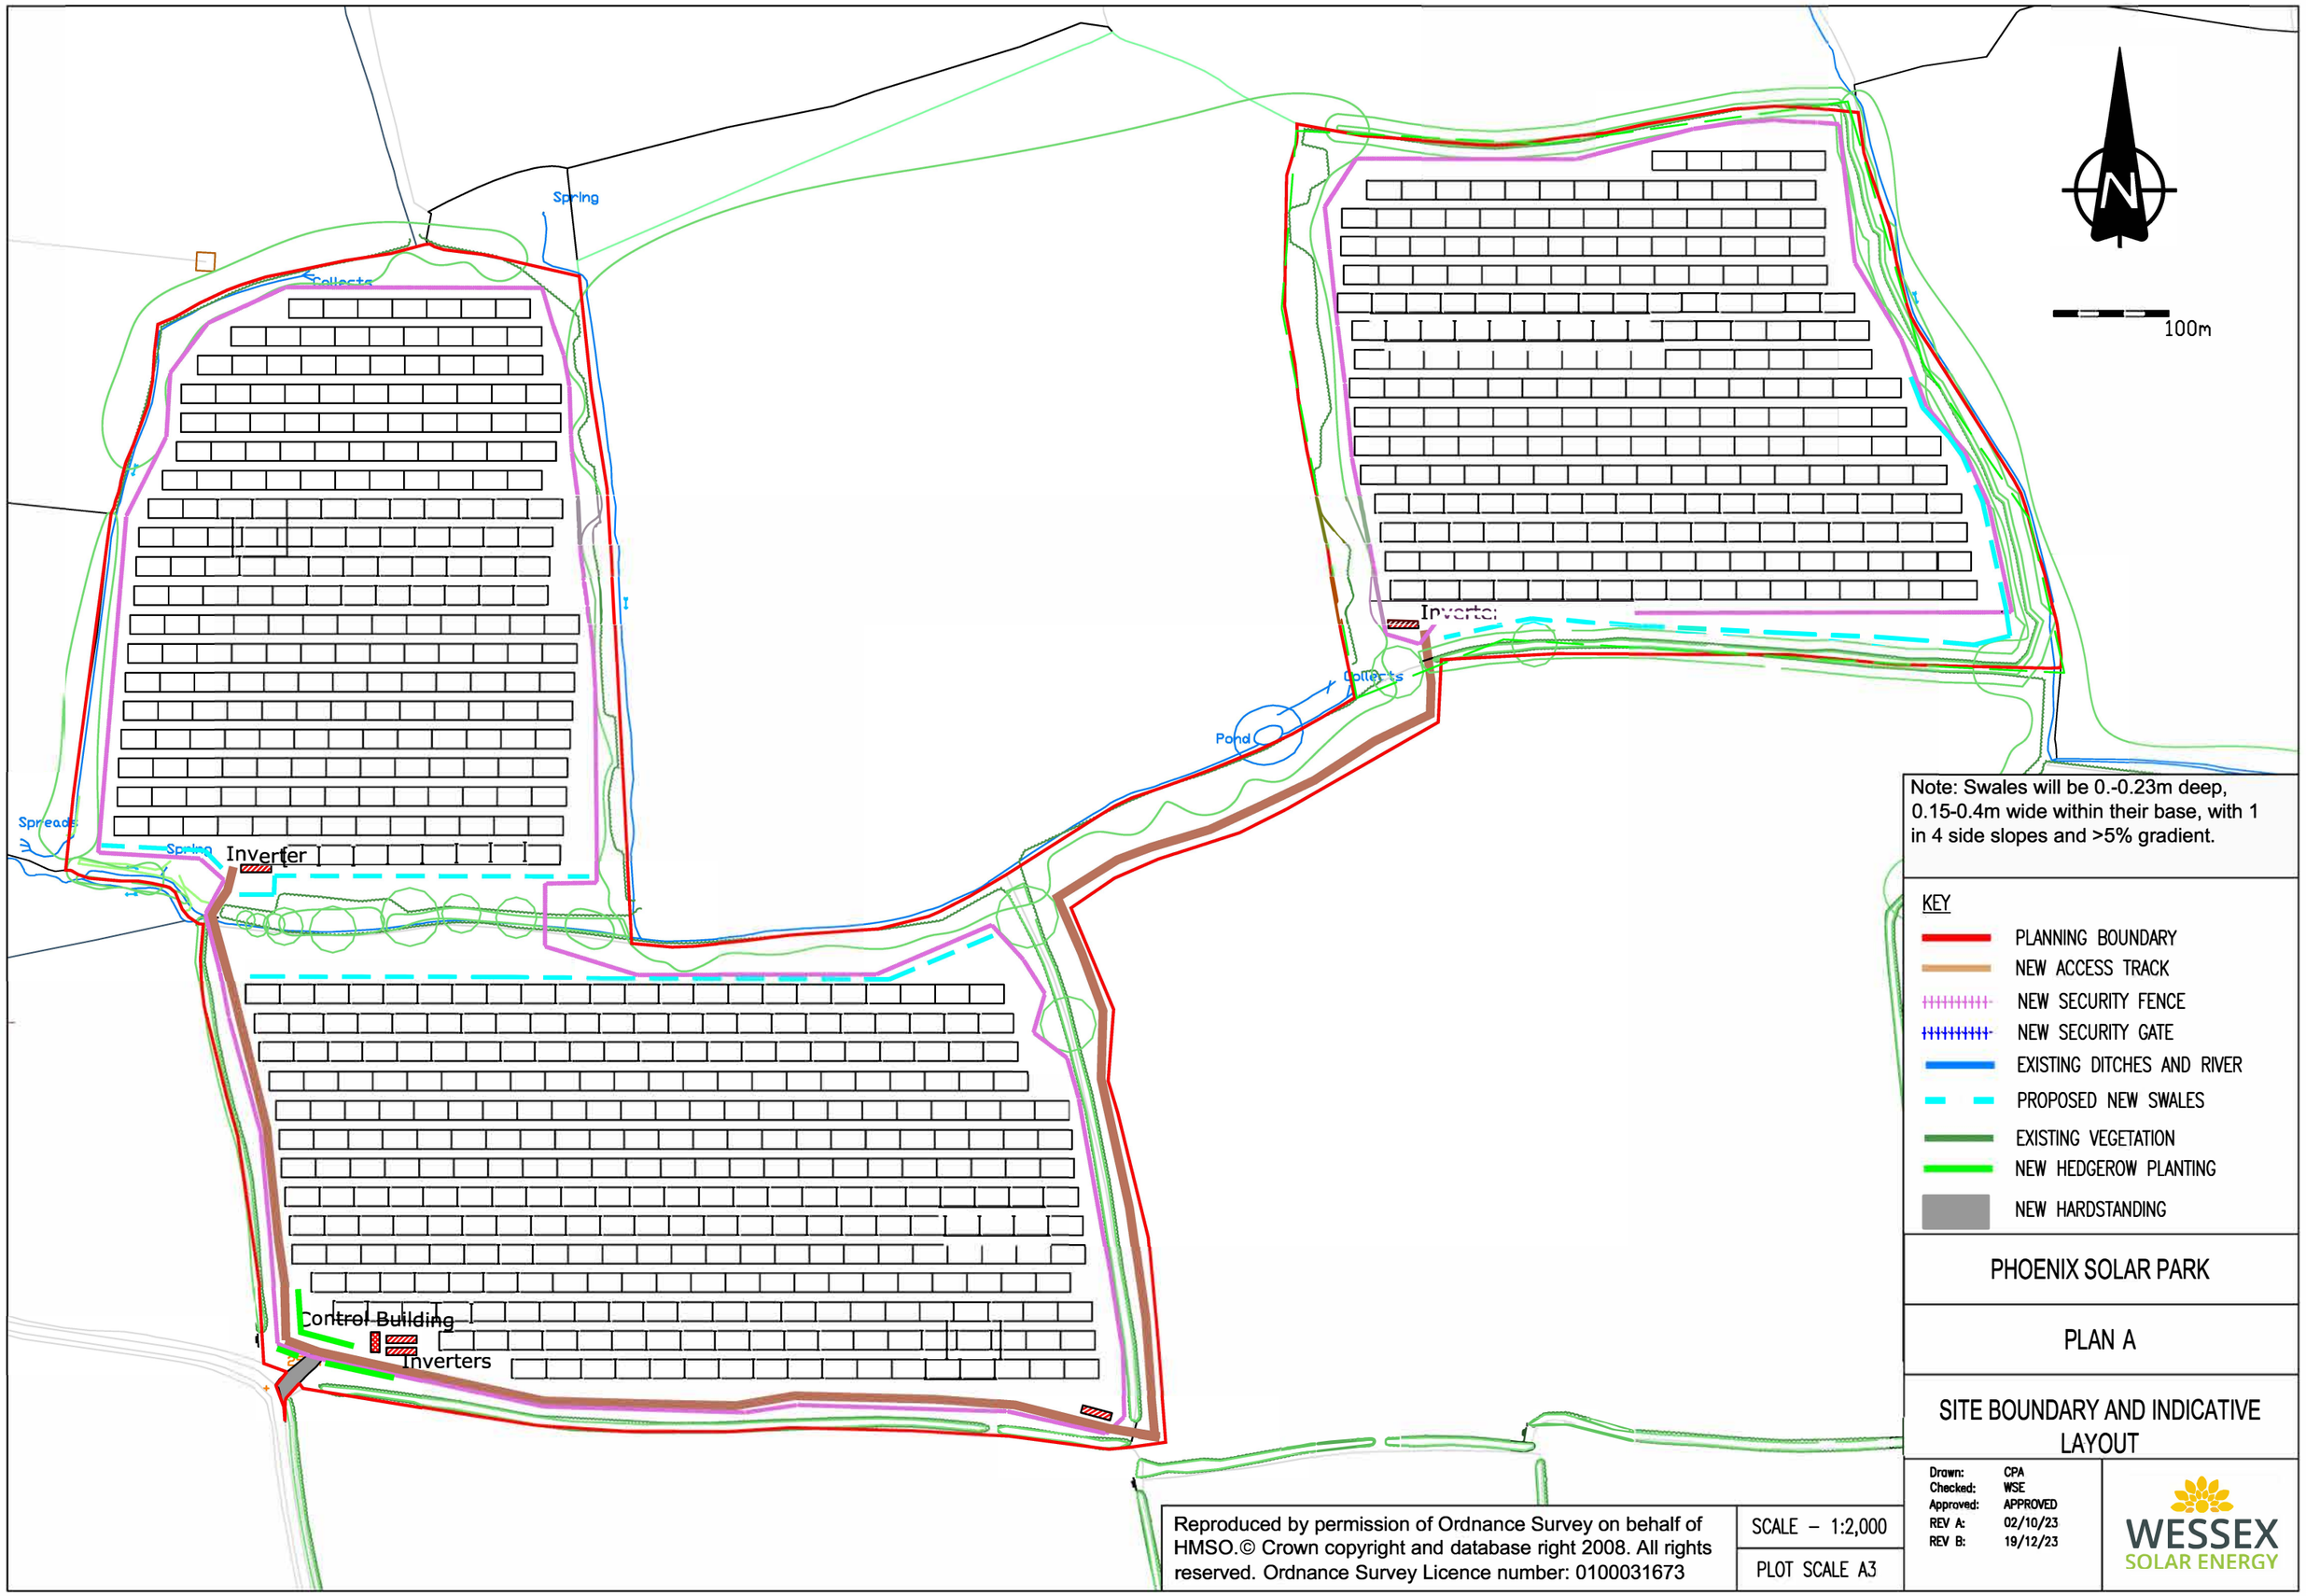

Note: Swales will be 0.-0.23m deep, 0.15-0.4m wide within their base, with 1 in 4 side slopes and >5% gradient.

KEY

- PLANNING BOUNDARY
- NEW ACCESS TRACK
- NEW SECURITY FENCE
- NEW SECURITY GATE
- EXISTING DITCHES AND RIVER
- PROPOSED NEW SWALES
- EXISTING VEGETATION
- NEW HEDGEROW PLANTING
- NEW HARDSTANDING

PHOENIX SOLAR PARK

PLAN A

SITE BOUNDARY AND INDICATIVE LAYOUT

Reproduced by permission of Ordnance Survey on behalf of HMSO.© Crown copyright and database right 2008. All rights reserved. Ordnance Survey Licence number: 0100031673

SCALE – 1:2,000

PLOT SCALE A3

Drawn:	CPA
Checked:	WSE
Approved:	APPROVED
REV A:	02/10/23
REV B:	19/12/23

WESSEX SOLAR ENERGY